Ealing
www.ealing.gov.uk

London Borough of Ealing Council
Scheme Design Implementation
Perceval House 14-16 Uxbridge Road
Ealing London W5 2HL

© CROWN COPYRIGHT AND DATABASE RIGHTS 2016 ORDNANCE SURVEY LA0100019807

# PROPOSED ZEBRA CROSSING CONSULTATION

# SOUTHFIELD ROAD, W4
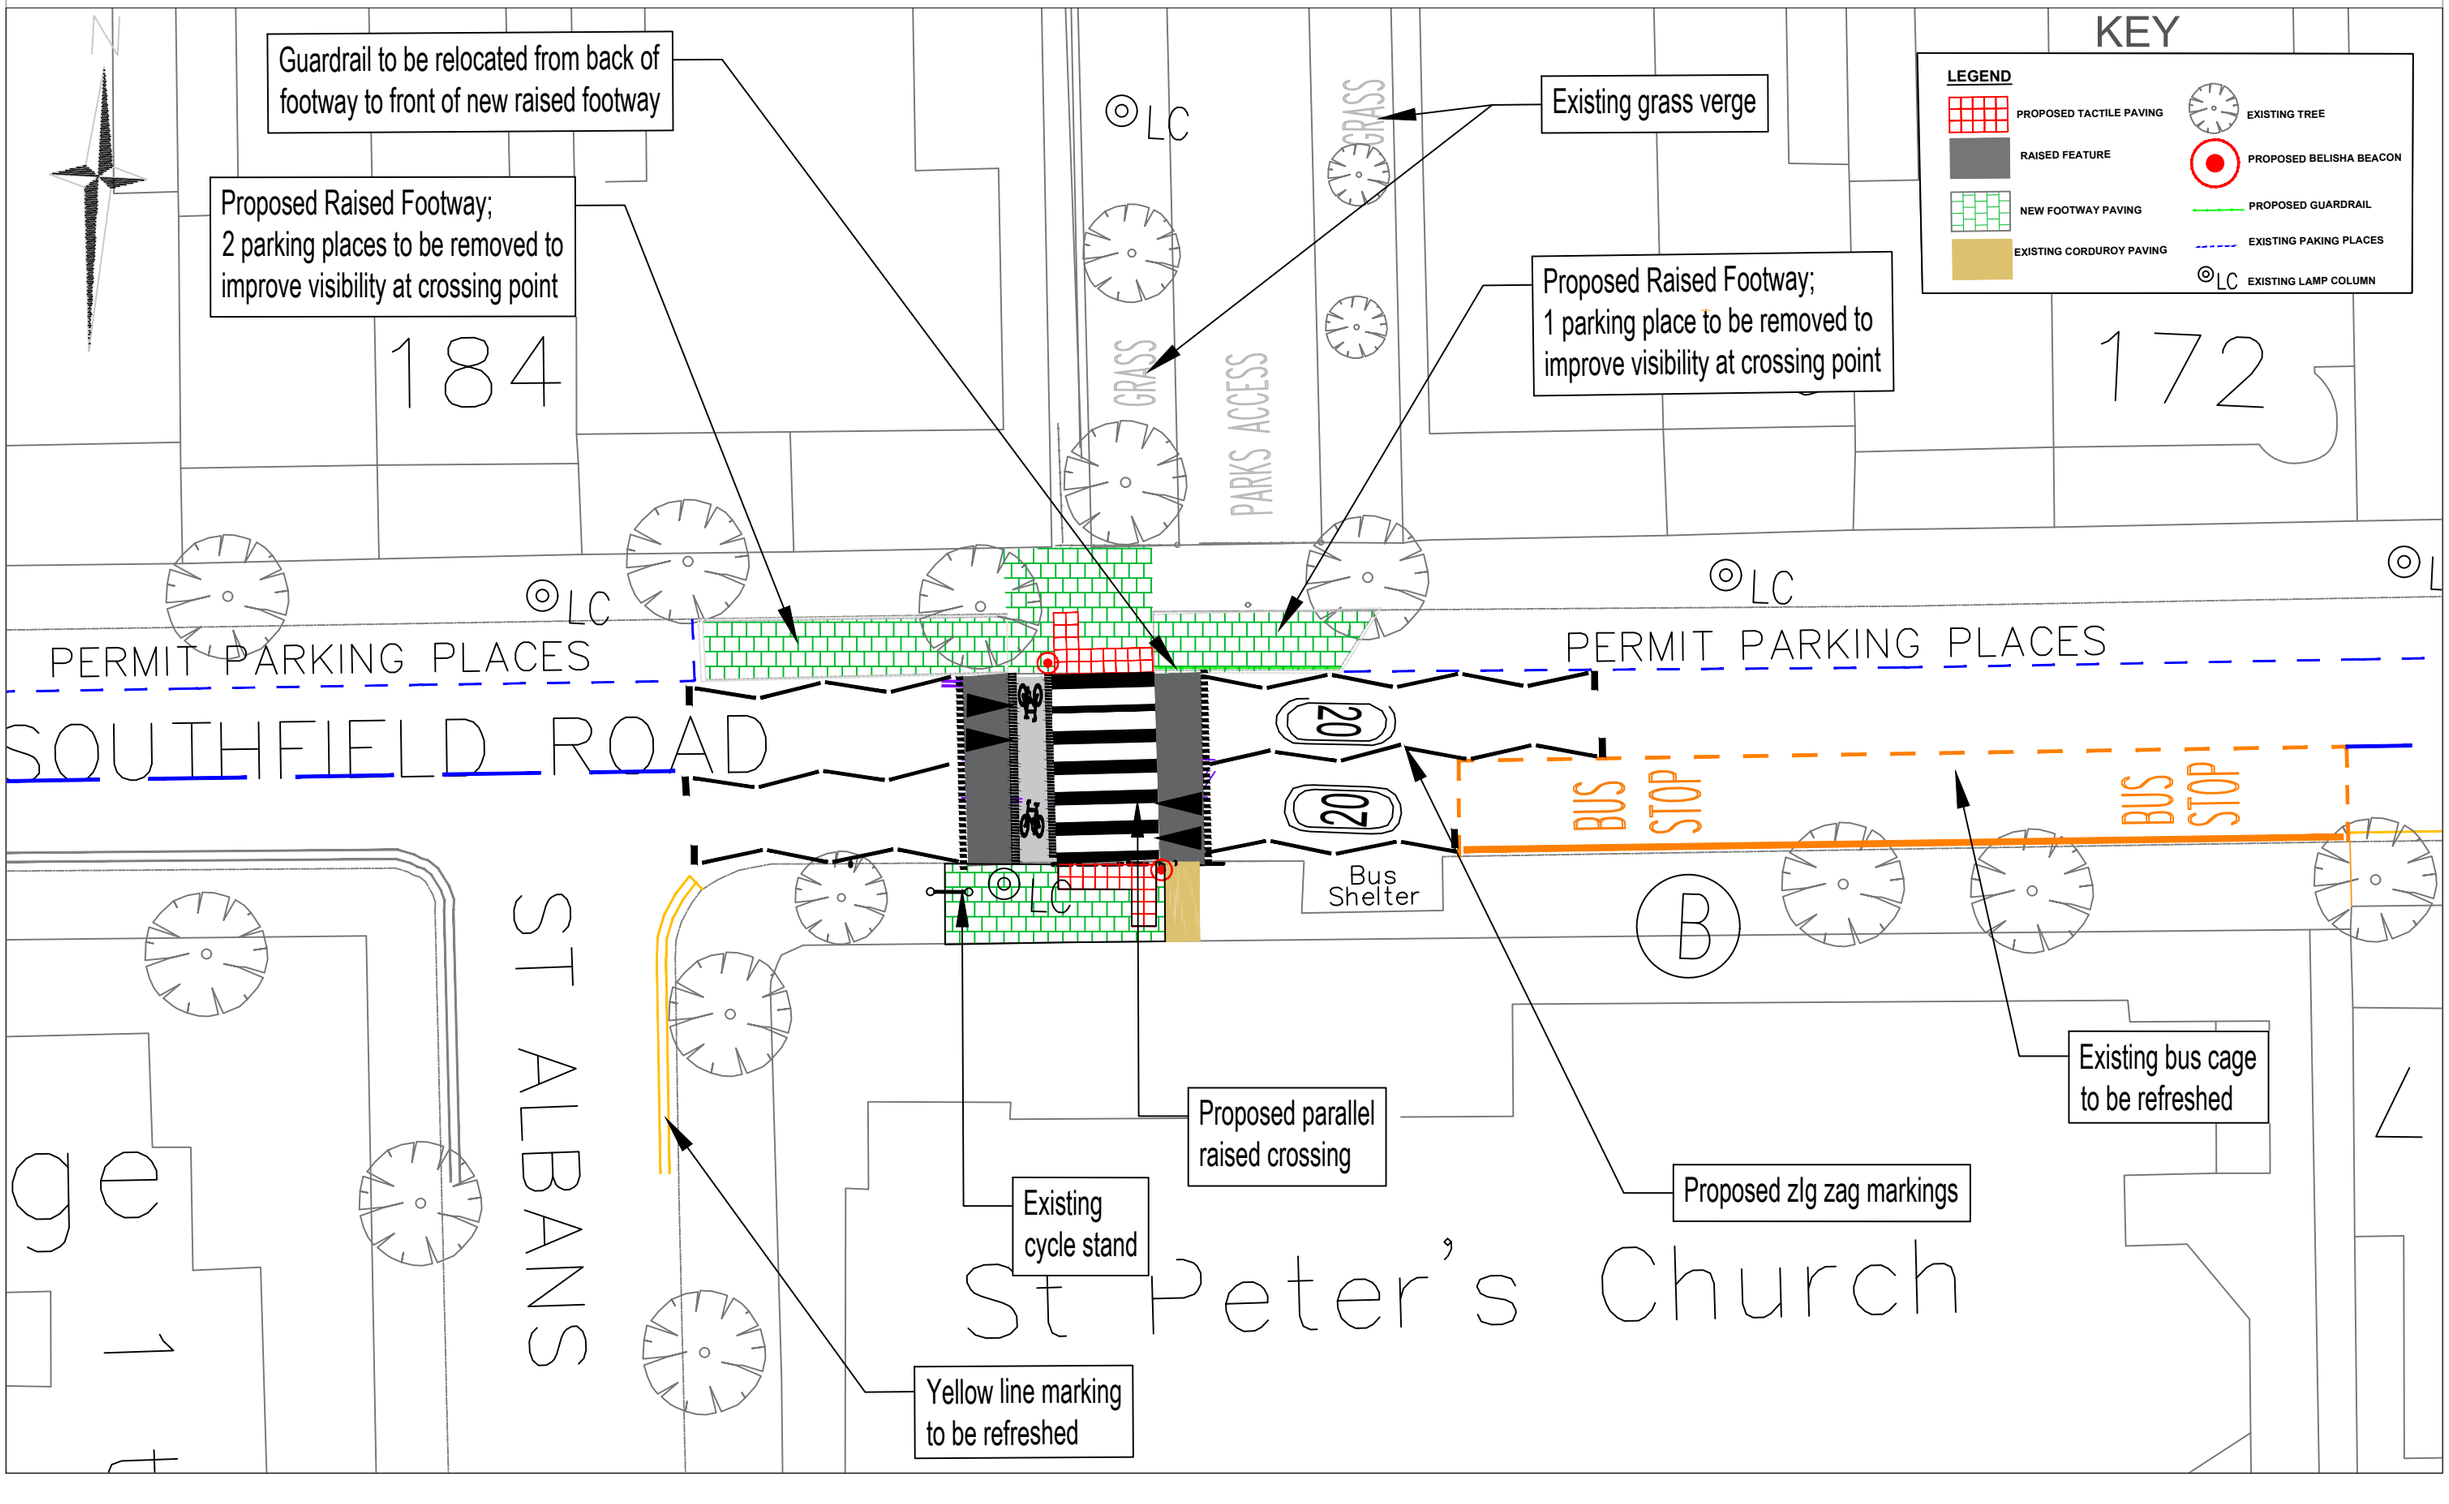
ENGINEER: ABDUL FOFANA
CONTACT NO: 020 8825 0000
DATE: 18/05/2026